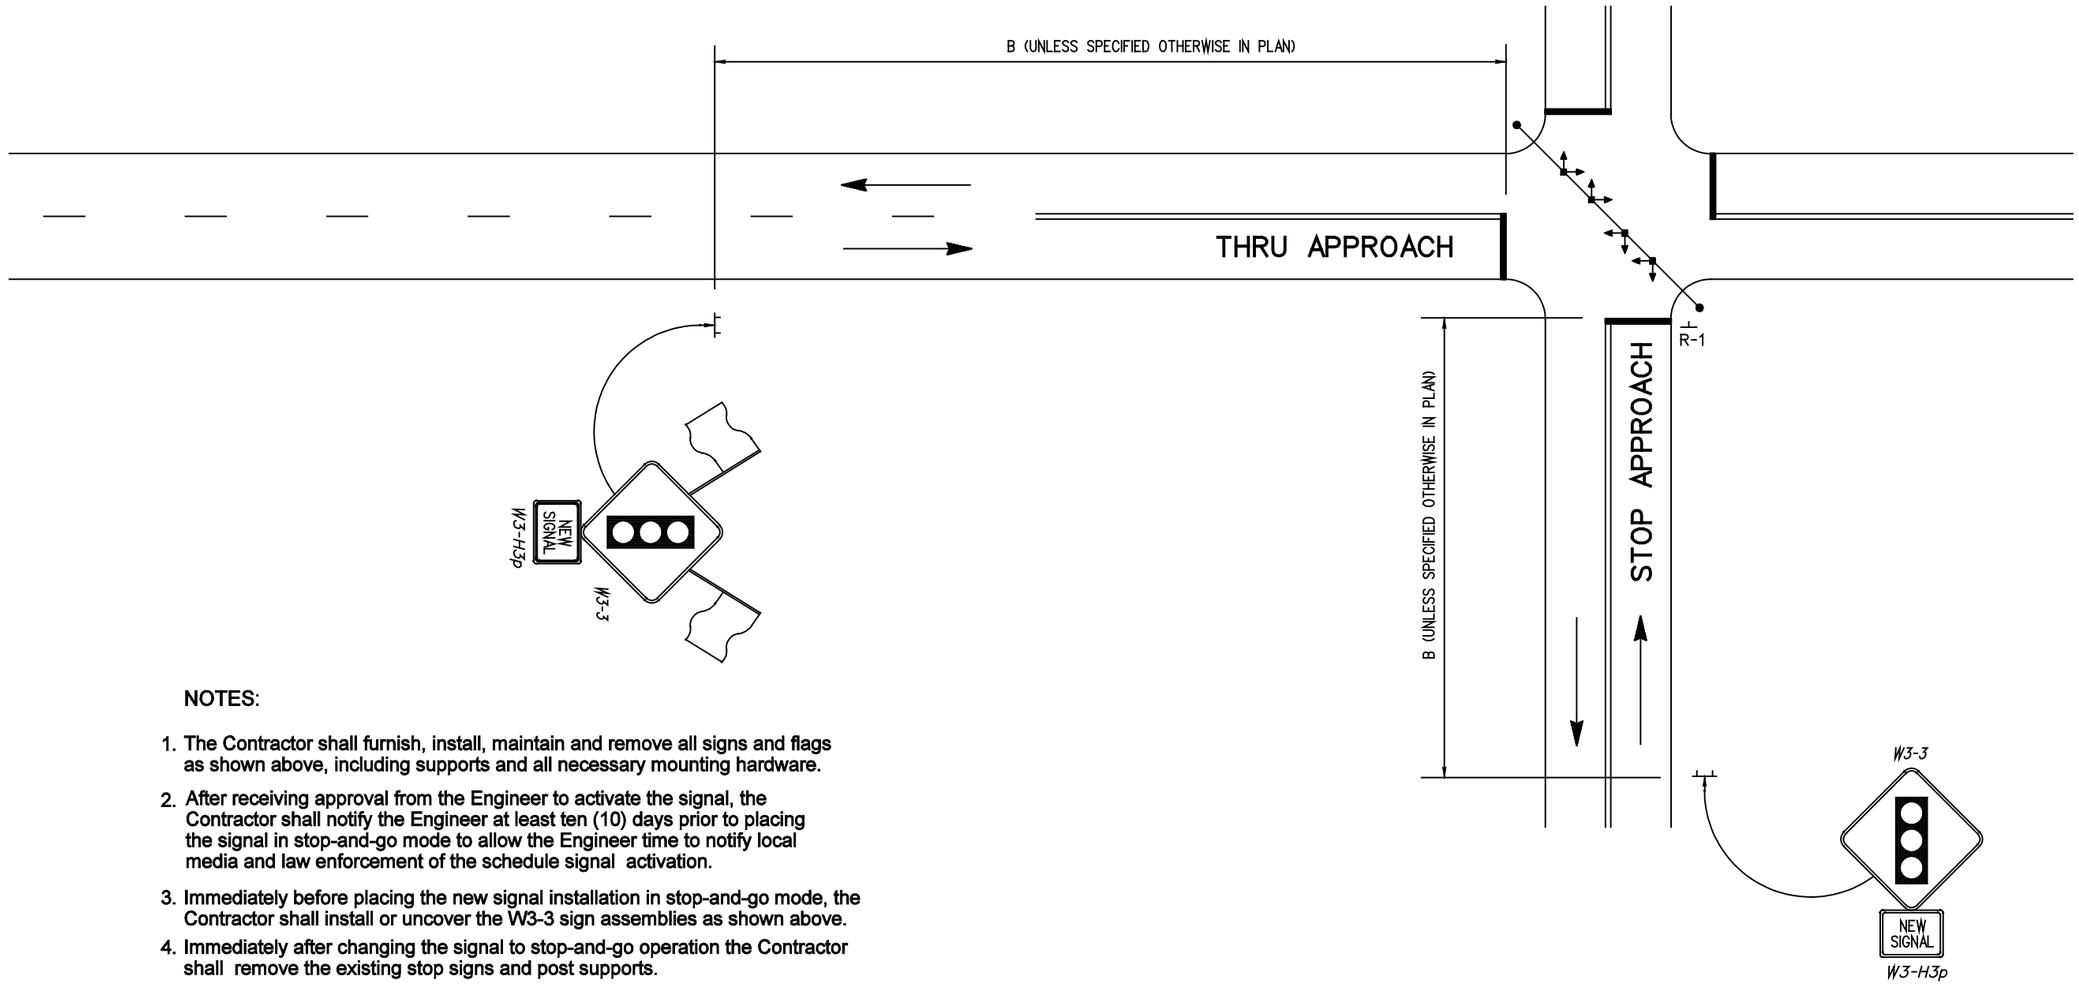

NOTES:

1. The Contractor shall furnish, install, maintain and remove all signs and flags as shown above, including supports and all necessary mounting hardware.
2. After receiving approval from the Engineer to activate the signal, the Contractor shall notify the Engineer at least ten (10) days prior to placing the signal in stop-and-go mode to allow the Engineer time to notify local media and law enforcement of the schedule signal activation.
3. Immediately before placing the new signal installation in stop-and-go mode, the Contractor shall install or uncover the W3-3 sign assemblies as shown above.
4. Immediately after changing the signal to stop-and-go operation the Contractor shall remove the existing stop signs and post supports.
5. The City of Vandalia will remove the flags, brackets and W3-3 signs 6 months after the signal is placed in stop-and-go mode.
6. Flags shall be erected as shown above. The flags shall be 18" X 18"(450 mm X 450 mm) in size, made of orange vinyl material, and securely fastened to the sign or sign support.
7. The signal shall not be activated to stop-and-go operation on a Friday, Saturday or Sunday, or the day preceding or during a national holiday, (New Years, Memorial Day, Independence Day, Labor Day, Thanksgiving, or Christmas).
8. Distance B shall be according to Table WS-1 in the OMUTCD.